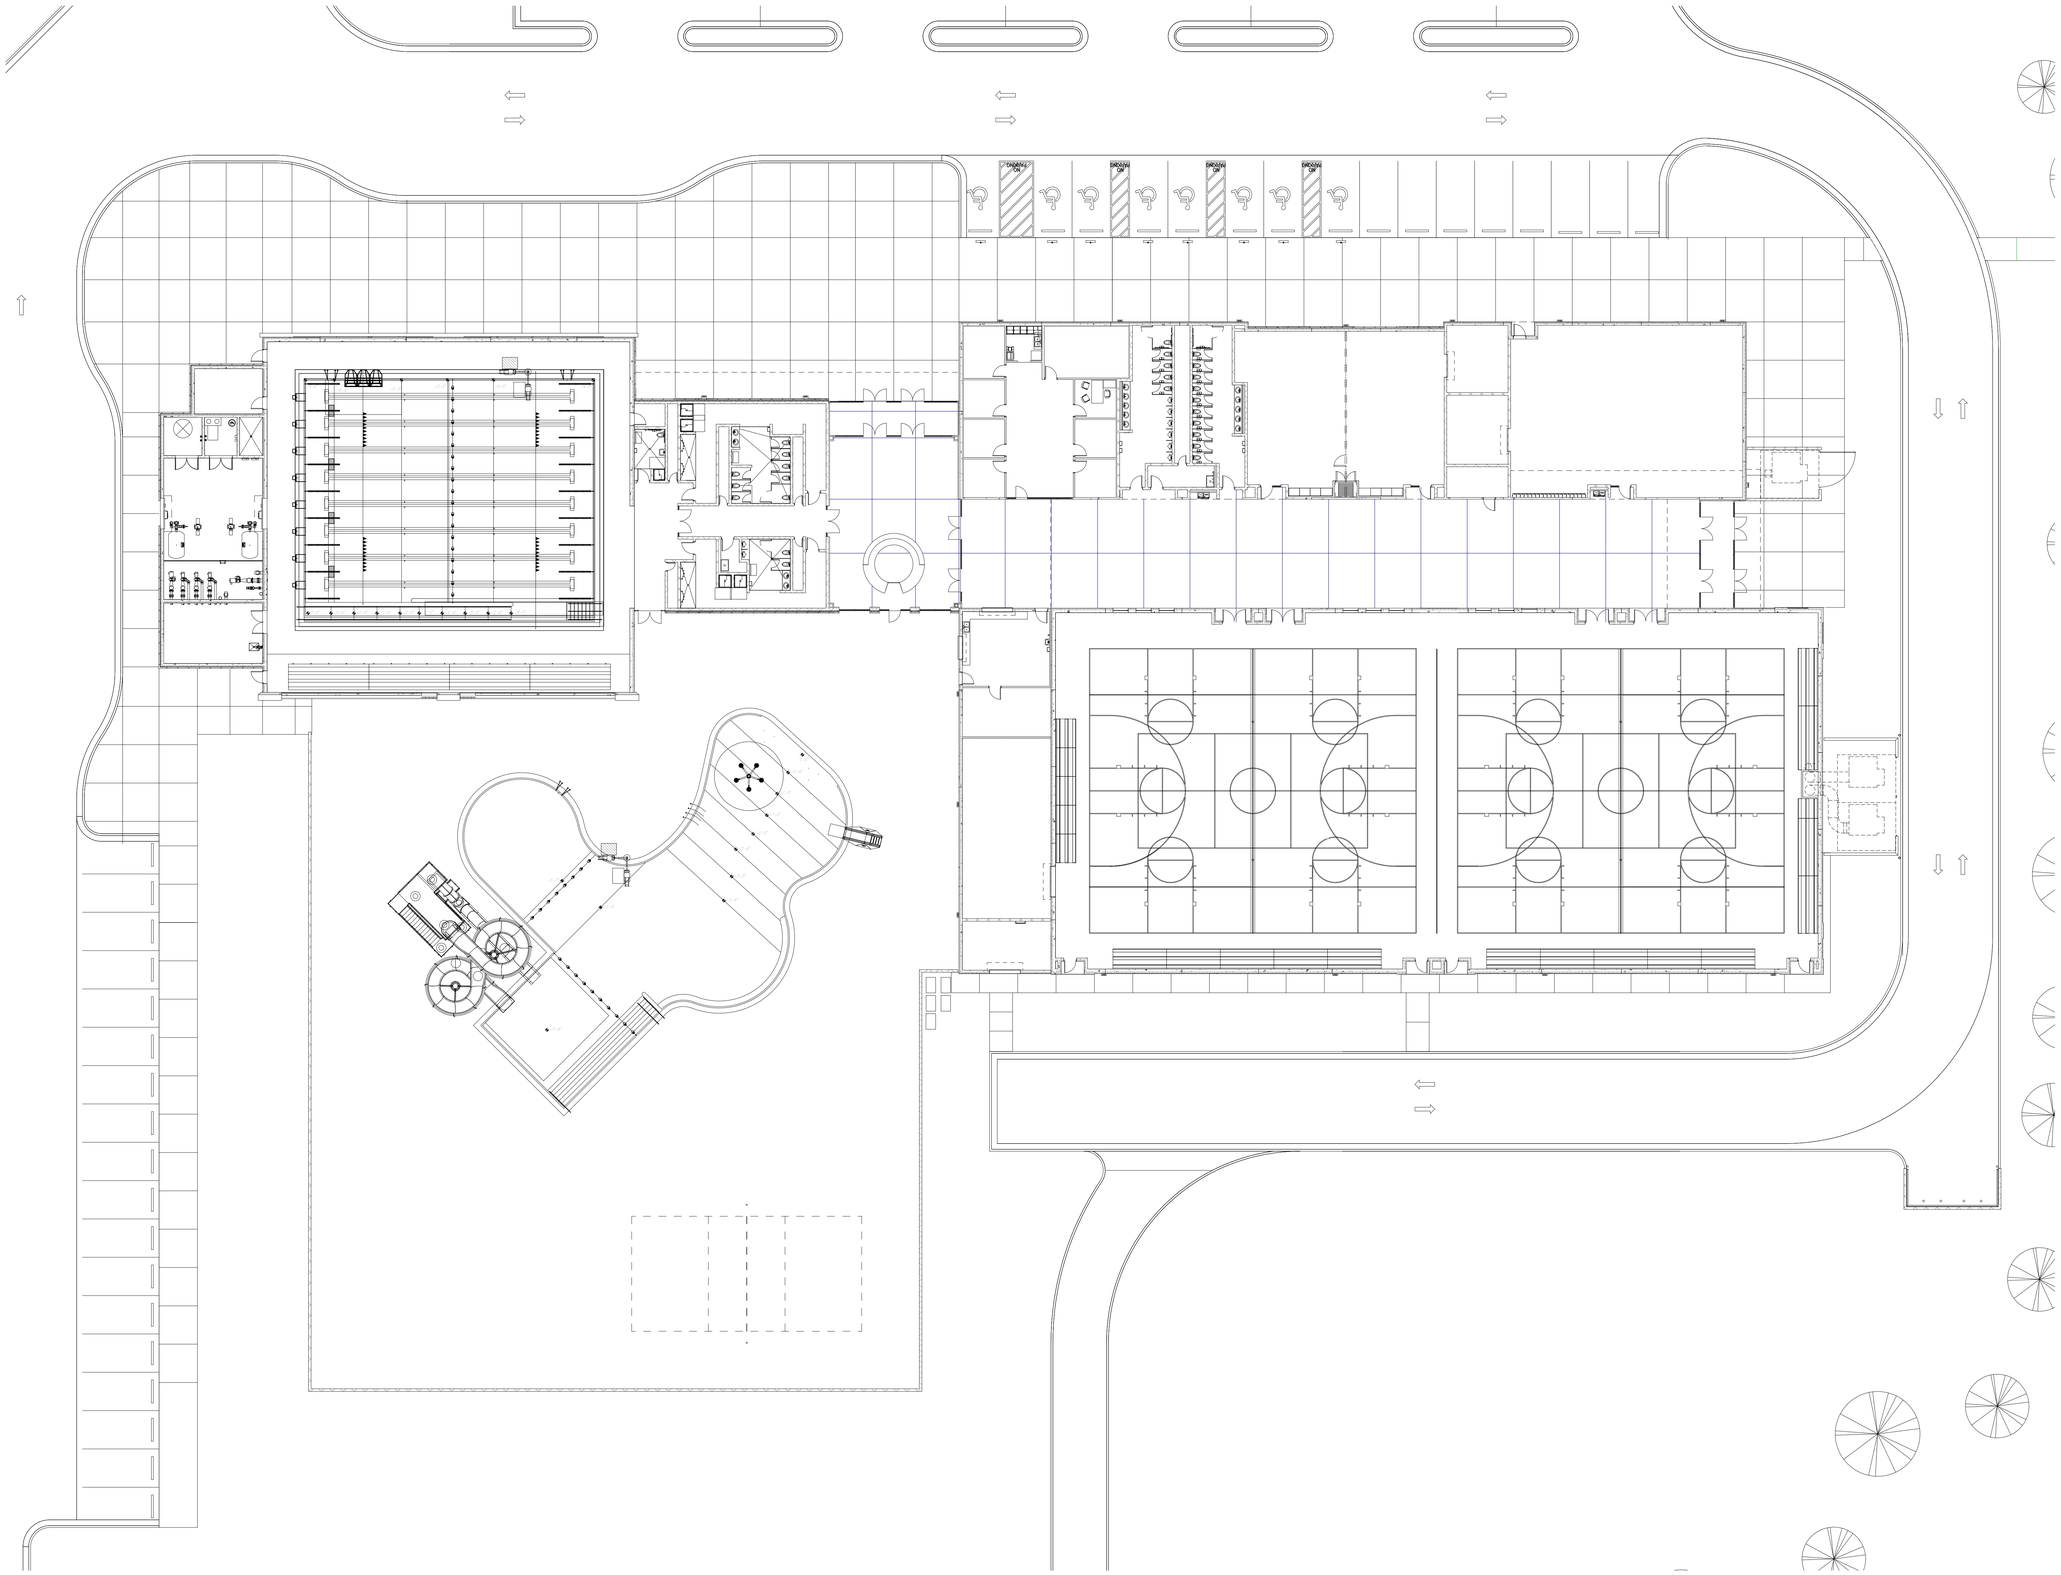

1 ARCHITECTURAL Floor Plan - for Kevin
1/16" = 1'-0"

6/20/2017 9:58:52 AM

HUITT-ZOLLARS
6501 Americas Parkway NE, Ste. 550
Albuquerque, NM 87110
505-883-8114
www.huitt-zollars.com

ADVANCEDESIGN™

ROSWELL RECREATION CENTER

CITY OF ROSWELL

City of Roswell, Parks Divison
1101 W 4th Street
Roswell, NM 88201

PROJECT NO.:	R305355.01
DRAWN BY:	STAFF
REVIEWED BY:	STAFF
APPROVED BY:	STAFF

ISSUE DRAWING LOG:

OVERALL PLAN

A - 100

COPYRIGHT 2016 HUITT-ZOLLARS INC.